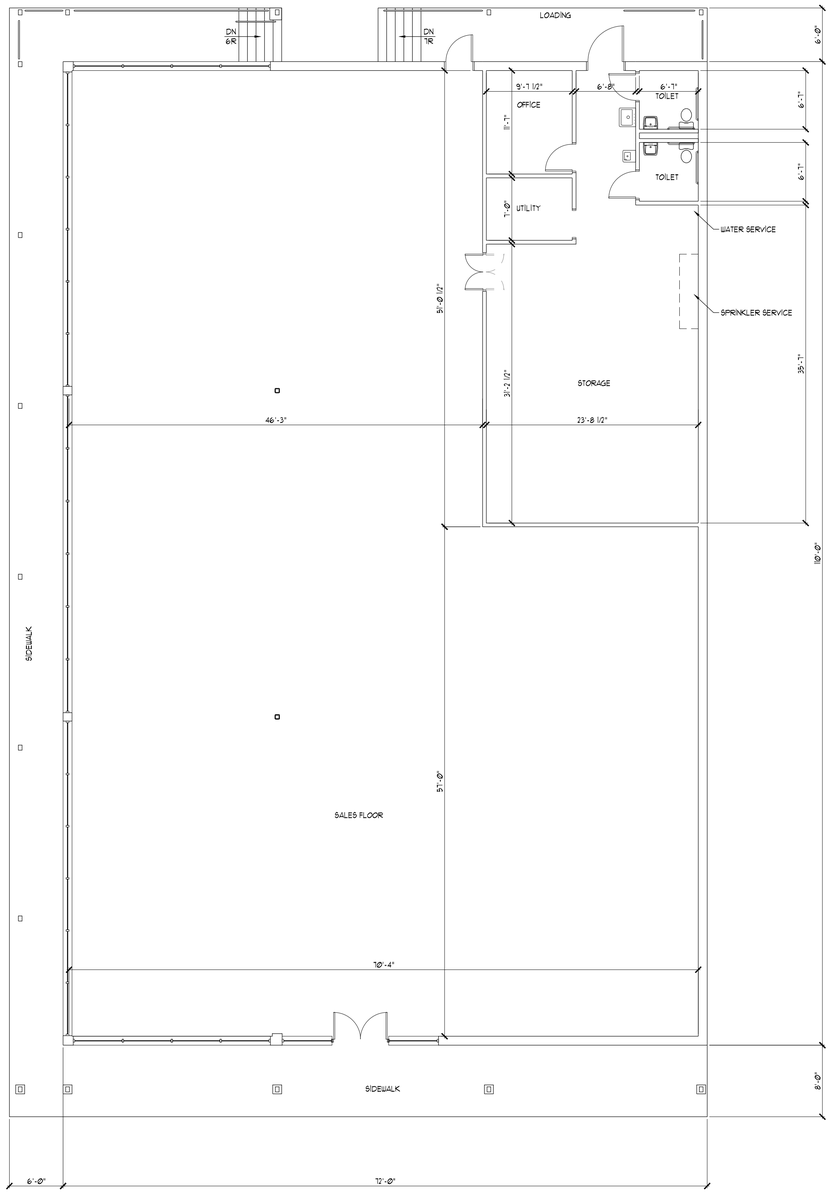

1 EXISTING FLOOR PLAN
1/8"=1'-0"

TOTAL SQUARE FOOTAGE = 7920#

N

degenshein
architects

PO Box 700
Nyack NY 10960
845 358 8400

407 Newtown Av
Norwalk CT 06851
203 354 3874

©2020 Jan Degenshein Architect-Planner P.C.

All Rights Reserved. No part of this document may be reproduced, stored in a retrieval system, or transmitted in any form or by any means, electronic, mechanical, photocopying, recording or otherwise, without the prior written permission of Degenshein Architects. Any modifications or alterations to this document without the written permission of Degenshein Architects shall render them invalid and unusable.

PROGRESS SET
10/8/20
NOT FOR CONSTRUCTION

NO.	DATE	DESCRIPTION

PROJECT TITLE:

150 Spring Valley Marketplace
Spring Valley, New York 10977

DRAWING TITLE:

EXISTING FLOOR PLAN

DRAWN BY:	IL	PROJECT NO:	2015
CHECKED BY:	JD		
SEAL:		DRAWING NO:	A-010